FilmL.A., Inc.
6255 W Sunset Blvd, 12th Floor
Hollywood, CA 90028
t: (213)977-8600 - f: (213)977-8601
www.filmla.com

Summary Information

Permit No: F00155532-B **Type of Permit:** FILMING **Release Date:** 09/09/2019

Production Company	TOPANGA PRODUCTIONS INC
Insured Company Name	TOPANGA PRODUCTIONS INC
Contact Phone No. 1	505-705-8002
Contact Phone No. 2	
Fax	
Address	10202 W WASHINGTON BLVD CULVER CITY, California 90232
Production Title	BLACK MONDAY #201
Type of Production	TV Sitcom

Producer	Ken Topolsky
Director	Iain MacDonald
1st AD	Adam Martin
Production Manager	Robert Metoyer
FilmL.A. Coordinator	Sarah Neubauer
Location Manager	Donna Gross
Primary Phone	Mobile - 213-219-1959
Secondary Phone	
Location Assistant	N/A N/A
Primary Phone	Mobile - 555-555-5555
Secondary Phone	

Fees

FILMLA NON-REFUNDABLE FILM PERMIT RIDER FEE	$111.00

Total Permit Fee $111.00

Number of Locations 1

NOT A PERMIT

FilmL.A., Inc.
6255 W Sunset Blvd, 12th Floor
Hollywood, CA 90028
t: (213)977-8600 - f: (213)977-8601
www.filmla.com

Summary Information — Location

Location 1 of 1

Permit Number F00155532-B
Production Company TOPANGA PRODUCTIONS INC
Insured Company TOPANGA PRODUCTIONS INC
Production Title BLACK MONDAY #201

Location Manager Donna Gross
Primary Phone Mobile - 213-219-1959
Secondary Phone

Location Address 21701 Erwin St, Los Angeles, CA, 91367

Location Type Vacant Building

Prep Dates 8/28/2019 - 9/6/2019 07:00 - 22:00 10 days

Film Dates 9/9/2019 - 9/12/2019 05:00 - 22:00 4 days
9/13/2019 - 9/13/2019 05:00 - 22:00 1 day

Strike Dates 9/16/2019 - 9/18/2019 07:00 - 22:00

Open or Closed to the Public Closed

Generic Conditions **THE CONSUMPTION OF ALCOHOLIC BEVERAGES AND THE USE OF DRUGS, INCLUDING MARIJUANA, ON LOCATION BY ANY CAST, CREW, OR INVITED GUESTS IS STRICTLY PROHIBITED.**
*LA CITY AND/OR LA COUNTY FIRE CHECKLIST ATTACHED TO FINAL PERMIT. THE PERMITTEE IS RESPONSIBLE FOR COMPLETING CHECKLIST PRIOR TO FILMING ACTIVITY AT THIS LOCATION. NON COMPLIANCE MAY RESULT IN ASSIGNMENT OF A FIRE OFFICER.
Community Survey Obtained
Must Maintain 5' Clearance on Sidewalks/Walkways
Must maintain local/emergency access
No cast or crew parking on area streets
No interference with merchant activity.
No interference with vehicular or pedestrian traffic
No Parking in handicap spaces at anytime.
Notify LAPD Topanga Community Police Station (818)756-4800 and comm. (213) 978-6552 1/2 hour prior to any gunfire, brandishing weapons, special effects or simulated emergency or criminal activity.
Number of uniformed officers listed on the permit is a minimum requirement. Permittee remains responsible for deploying a sufficient number of uniformed officers to provide traffic and crowd control to ensure the safety of the film crew and the public.

Please see attached documents
155532_WS_OWENSMOUTH_ERWIN_WEST VALLEY WAY_ Layout1 (1).pdf
Erwin St btwn Owensmouth Ave & 125ft West NS curb - Black Monday.pdf
155532_WS_OWENSMOUTH_ERWIN_WEST VALLEY WAY_ Layout1 (1).pdf
09.09.19 DEAN U 28942.pdf

Equipment on Location

Type	Quantity
5 or 10 ton trucks	4
Cast/Crew vehicles	80
Cube Trucks	4
Generator	1
Modular Units	1
Stakebed Trucks	2
Trailers	6
Vans	4

Personnel on Location

Type	Quantity
Cast	10
Crew	80
LA City UFSO assigned	1
Off-Duty/Retired LAPD Officer(s)	2
Spot Check	1

Filming Activities Atmospheric smoke effects (water based); Brandishing weapons; Interior Dialogue; Intermittent pedestrian control; Intermittent traffic control - 2 minutes standard; Squibs (9/11 - 9/13, 0700-2100);

NOT A PERMIT

FilmL.A., Inc.
6255 W Sunset Blvd, 12th Floor
Hollywood, CA 90028
t: (213)977-8600 - f: (213)977-8601
www.filmla.com

Summary Information — Location

Permit Number F00155532-B
Production Company TOPANGA PRODUCTIONS INC
Insured Company TOPANGA PRODUCTIONS INC
Production Title BLACK MONDAY #201

Location Manager Donna Gross
Primary Phone Mobile - 213-219-1959
Secondary Phone

Interior and exterior robbery scene (exterior robbery scene in rear parking lot); Interior and exterior 1/4 Load Single Shot Gunfire (9/11 - 9/13, 0700-2100); Picture ambulance; ITC during 0900-1600, 9/13 only;

Gunfire

Shot Type	Load Type	No. Takes Per Day	No. Times Per Take
Exterior Single Shot	1/4 load	2 - 5	2 - 5
Interior Single Shot	1/4 load	2 - 5	2 - 5

Special Effects: F/X Permit # 28942 - spot check

Type	No. Times Per Day	No. Takes Per Take
Actors smoking	1	1

Description of F/X Scene: UNDER THE DIRECT SUPERVISION OF SAM DEAN, 3537.06 AND *SPOT CHECK FOR EFFECTS ONLY* FILMLA
#155532 - FIRE EXTINGUISHERS, BUTT CANS AND GENERAL PRECAUTIONS AGAINST FIRE/INJURY

(8) PACK OF HERBAL CIGARETTES

Jurisdiction **Political:** Los Angeles City - Council District 03 **Police:** Los Angeles Police Department **Fire:** Los Angeles City

Thomas Guide **Page:** 530 **Grid:** A7

Coordinator Note sPOT CHECK APPROVED FOR BASE CAMP & PARKING ONLY PER INSPECTOR ANDERSON 9/6

Coordinator Note spot check is for spfx

Coordinator Note rider c adds spfx

Parking

Base Camp
Location Type : Other Location
21300 Califa St, Los Angeles, CA, 91367

Crew Parking
Location Type : Other Location
21825 Califa St, Los Angeles, CA, 91367

Parking Notes
Base Camp at In His Presence Church (9/9 - 9/13).
Crew Parking: Marriott Warner Center Parking Garage

NOT A PERMIT

Permit #F00155532-B

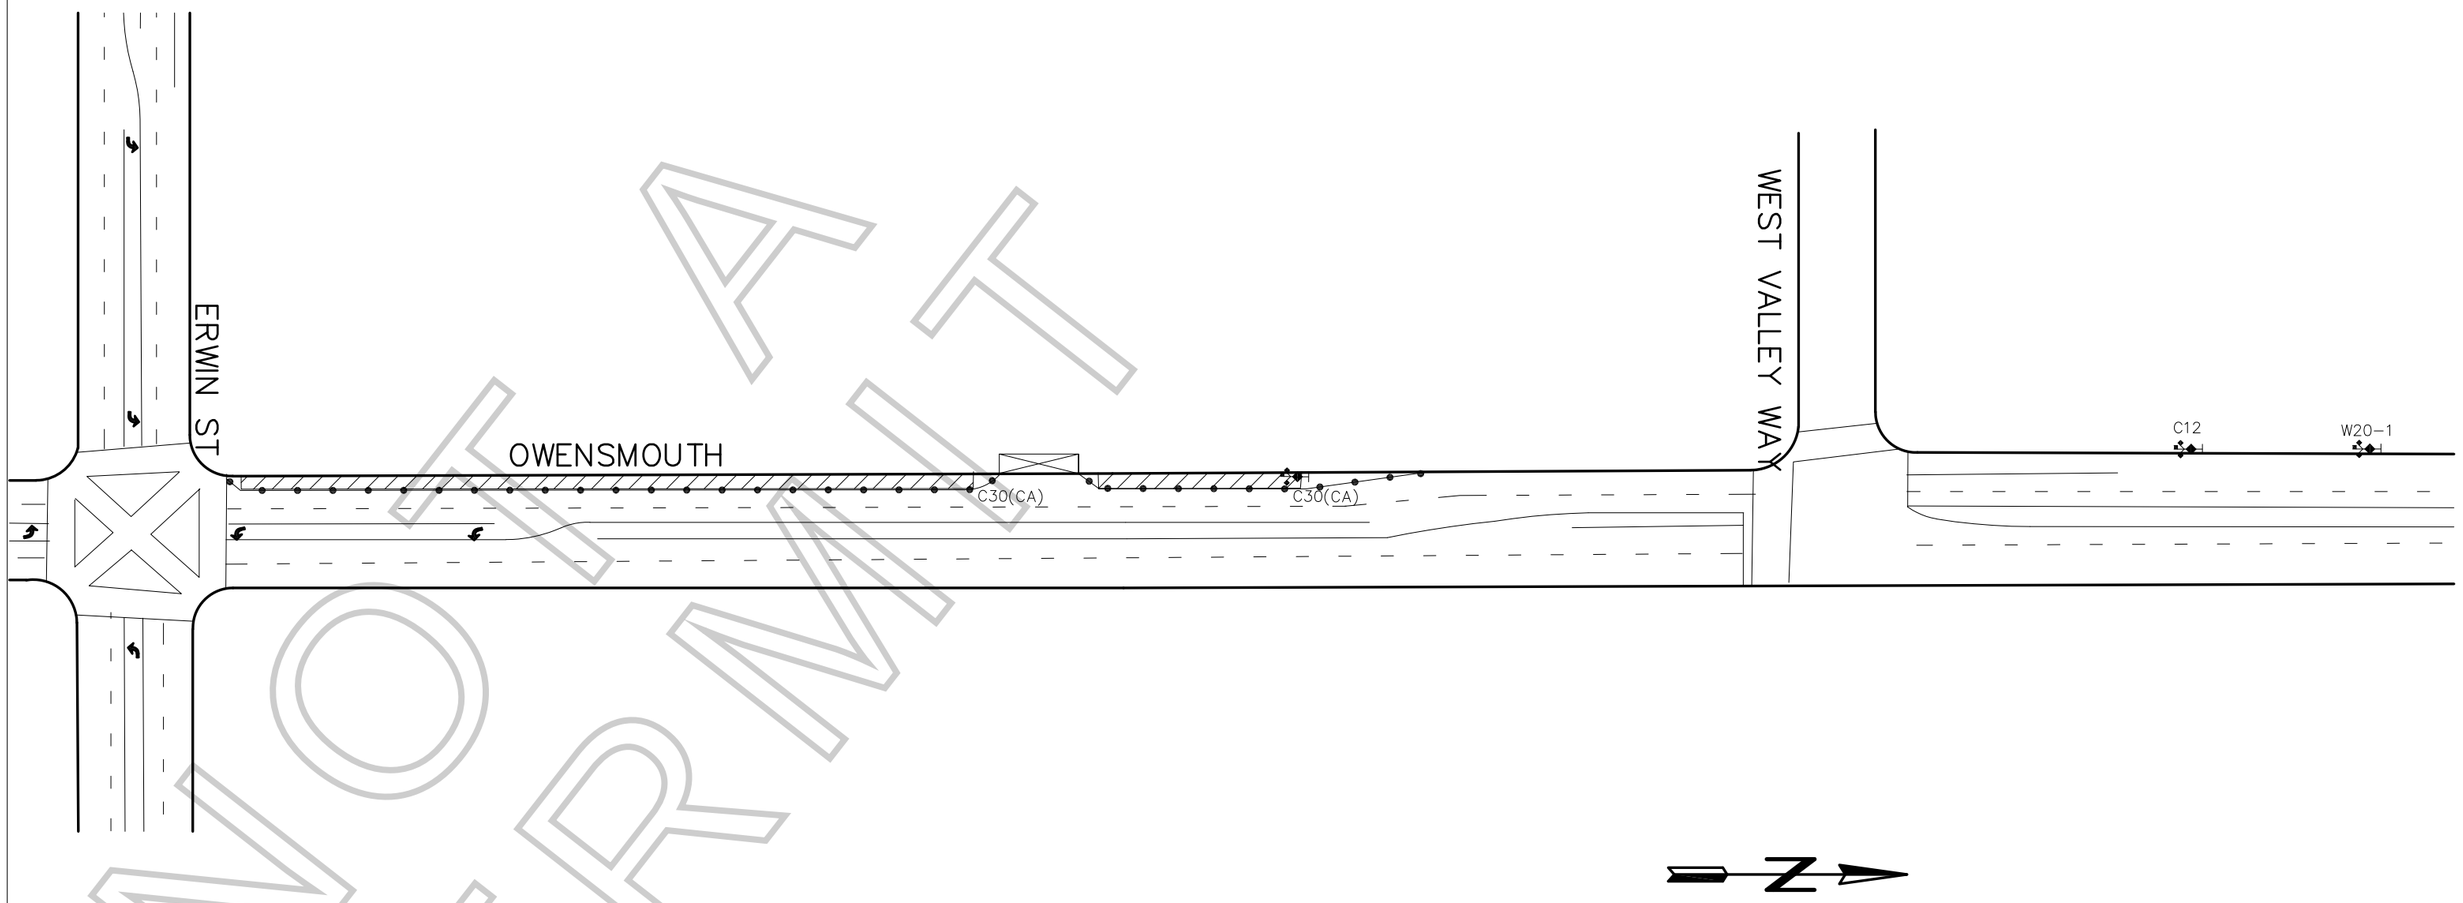

NOT A PERMIT

LEGEND:

- ADVANCE WARNING SIGN
- SIGN ON TYPE I BARRICADE
- TRAFFIC CONE 28" (REFLECTIVE)
- FLASHING ARROW SIGN (FAS)
- CLOSURE/WORK AREA

ROAD WORK AHEAD	RIGHT LANE CLOSED AHEAD	LANE CLOSED	W1-6(RT)
W20-1	C20(RT OR LT)	C30(CA)	W1-6(LT)

FILM LA COORDINATOR: SARAH NEUBAUER
FILM LA PERMIT # F-155532

CLOSURE INFO:

W/S CURB LANE OF OWENSMOUTH AVE FROM WEST VALLEY WAY-ERWIN ST

9/9, 0400-9/13, 2200

TOPANGA PRODUCTIONS INC
"BLACK MONDAY"
LOCATIONS CONTACT:
OWEN LEE 323.260.4777(4PPS)

TCP DRAWN BY:
ISMAEL RODRIGUEZ
PACIFIC TRAFFIC CONTROL, INC.
323.981.0600 PH.
LIC # 944488

GENERAL NOTES:

1. ALL SIGNING, STRIPING, AND TRAFFIC CONTROL DEVICES SHALL CONFORM TO THE CURRENT STATE OF CALIFORNIA DEPARTMENT OF TRANSPORTATION (CALTRANS) STANDARD PLANS AND STANDARD SPECIFICATIONS, CALIFORNIA M.U.T.C.D., AND ANY ADDENDUMS THERTO, AND AS SHOWN ON THESE PLANS.
2. THERE SHALL BE NO INTERFERENCE WITH TRAFFIC SIGNALS OR CROSSWALKS.
3. CONES SHALL BE 28" MINIMUM HEIGHT AND SHALL HAVE REFLECTORIZED SLEEVES FOR NIGHT WORK.
4. POLICE SHALL DIRECT TRAFFIC AS NECESSARY.

Permit #F00155532-B

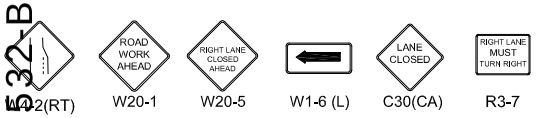

Ⓢ TRAFFIC SIGNAL

● TRAFFIC CONE

TYPE I W/ SIGN

HIGH LEVEL WARNING DEVICE

ALL TRAFFIC CONTROL WILL BE INSTALLED TO MEET OR EXCEED THE LATEST CA-MUTCD MINIMUM REQUIREMENTS

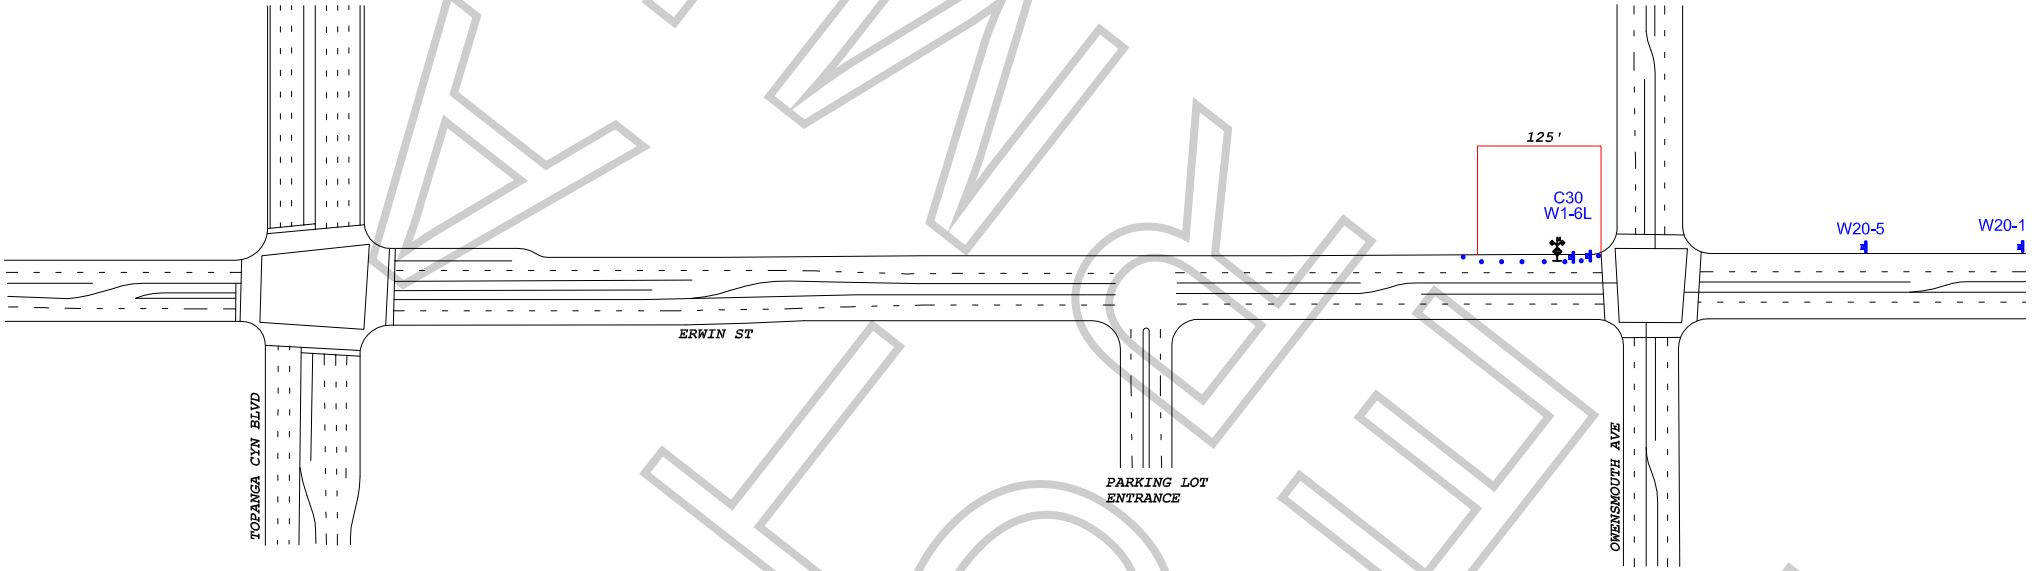

WORK ZONE TRAFFIC CONTROL PLAN
GENERAL NOTES

1. DATE/TIME: 9-9-19 FROM 04:00 HOURS TO 9-13-19 22:00 HOURS.

2. ALL SIGNING, STRIPING, AND TRAFFIC CONTROL DEVICES SHALL CONFORM TO THE (CURRENT) STATE OF CALIFORNIA DEPARTMENT OF TRANSPORTATION (CALTRANS) STANDARD PLANS AND STANDARD SPECIFICATIONS, CALIFORNIA MUTCD, AND ANY ADDENDUMS THERETO, AND AS SHOWN ON THESE PLANS, SYMBOLS AND ABBREVIATIONS USED ARE SHOWN ON CALTRANS STANDARD PLANS.
3. THERE WILL BE NO INTERFERENCE WITH TRAFFIC SIGNALS OR CROSSWALKS.
4. CONES WILL BE 28" MINIMUM HEIGHT AND HAVE REFLECTORIZED SLEEVES FOR NIGHT WORK.
5. POLICE WILL DIRECT TRAFFIC IF NECESSARY.

TCP FOR:	TOPANGA PRODUCTIONS: "BLACK MONDAY"
LOCATION:	N/S CURB - ERWIN ST OWENSMOUTH AVE TO 125' WEST WOODLAND HILLS, CALIFORNIA
CONTACT:	DONNA GROSS PH# 213-219-1959
	JCL TRAFFIC SERVICES (213) 622-9775 C31-CA Lic # 805357
DATE / REVISIONS	DRAFTER: MARIO MENJIVAR SCALE: N.T.S. FILM LA:

WORK ZONE

Permit #F00155532-B

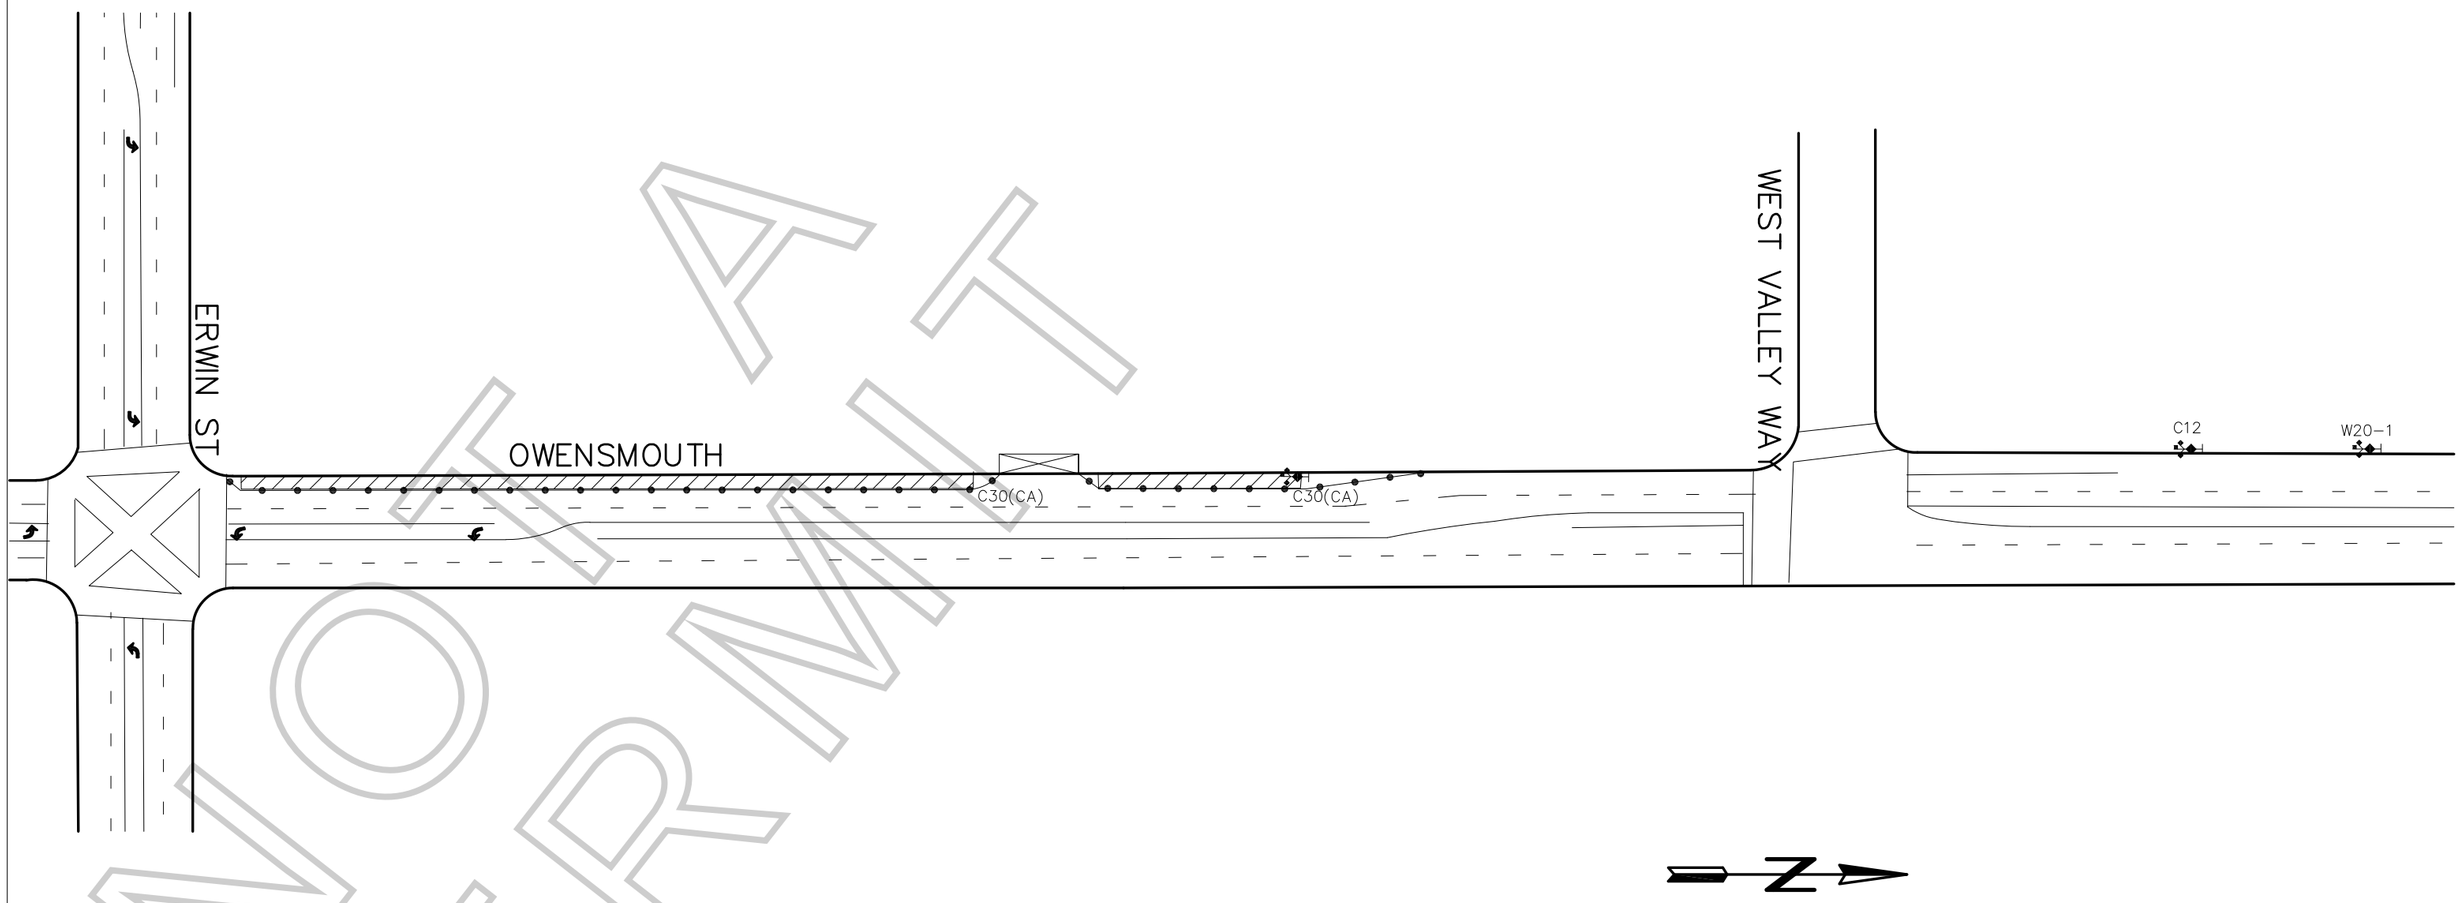

NOT A PERMIT

LEGEND:

- ADVANCE WARNING SIGN
- SIGN ON TYPE I BARRICADE
- TRAFFIC CONE 28" (REFLECTIVE)
- FLASHING ARROW SIGN (FAS)
- CLOSURE/WORK AREA

ROAD WORK AHEAD	RIGHT LANE CLOSED AHEAD	LANE CLOSED	W1-6(RT)
W20-1	C20(RT OR LT)	C30(CA)	W1-6(LT)

FILM LA COORDINATOR: SARAH NEUBAUER
FILM LA PERMIT # F-155532

CLOSURE INFO:

W/S CURB LANE OF OWENSMOUTH AVE FROM WEST VALLEY WAY-ERWIN ST

9/9, 0400-9/13, 2200

TOPANGA PRODUCTIONS INC
"BLACK MONDAY"
LOCATIONS CONTACT:
OWEN LEE 323.260.4777(4PPS)

TCP DRAWN BY:
ISMAEL RODRIGUEZ
PACIFIC TRAFFIC CONTROL, INC.
323.981.0600 PH.
LIC # 944488

GENERAL NOTES:

1. ALL SIGNING, STRIPING, AND TRAFFIC CONTROL DEVICES SHALL CONFORM TO THE CURRENT STATE OF CALIFORNIA DEPARTMENT OF TRANSPORTATION (CALTRANS) STANDARD PLANS AND STANDARD SPECIFICATIONS, CALIFORNIA M.U.T.C.D., AND ANY ADDENDUMS THERTO, AND AS SHOWN ON THESE PLANS.
2. THERE SHALL BE NO INTERFERENCE WITH TRAFFIC SIGNALS OR CROSSWALKS.
3. CONES SHALL BE 28" MINIMUM HEIGHT AND SHALL HAVE REFLECTORIZED SLEEVES FOR NIGHT WORK.
4. POLICE SHALL DIRECT TRAFFIC AS NECESSARY.

F-315-U

LOS ANGELES FIRE DEPARTMENT

Permit #F00155532-B

Permit No: 28942

Date Issue 9/9/2019

SPECIAL PERMIT TO USE SPECIAL EFFECTS

State Lic No 3537.06

Name:	SAM DEAN	Address:	27141 OAKFLAT DRIVE	Phone:	(818) 760-0875
Company:		City:	TEHACHAPI	Mobile:	(818) 381-6048
Email:	SAMMYDEAN@GMAIL.COM	State:	CA Zip: 93561	Fax:	

2nd Operator: 3097.08 Ryan Senecal

Production Title: BLACK MONDAY Production Company: TOPANGA PRODUCTIONS

Location: 21701 ERWIN ST

PERMISSION IS HEREBY GRANTED TO SIMULATE:

ACTORS (12) SMOKING

USING THE FOLLOWING SPECIAL EFFECTS MATERIAL:

(8) PACK OF HERBAL CIGARETTES

UNDER THE FOLLOWING CONDITIONS:

UNDER THE DIRECT SUPERVISION OF SAM DEAN, 3537.06 AND *SPOT CHECK FOR EFFECTS ONLY* FILMLA #155532 - FIRE EXTINGUISHERS, BUTT CANS AND GENERAL PRECAUTIONS AGAINST FIRE/INJURY.

ADDITIONAL TERMS AND CONDITIONS

992.6 HSC RESPONSIBILITY. The Company representative shall provide to the authority having jurisdiction the name and license number of the special effects operator who shall have the authority, responsibility and be in charge of handling all Special Effects Material. The company representative shall also allocate sufficient time to the Special Effects Pyrotechnic Operator to prepare for the transportation, parking, storing, securing daily, discharging, disposing of, or otherwise handling of fireworks, pyrotechnic devices, or materials in a sane manner. Upon completion of firing, no unauthorized person shall be permitted access to the firing area until the licensed pyrotechnic operator has determined the area to be safe and secure.

NOTICE: The permittee and production company shall be advised that this permit in no way removes or modifies their responsibility to comply with any other applicable laws or ordinances, including those relating to excessive noise.

57.105.8 THE CHIEF SHALL HAVE THE POWER TO REVOKE OR SUSPEND ANY SPECIAL PERMIT UPON VIOLATION OF THE TERMS AND CONDITIONS IN ACCORDANCE WITH PROVISIONS OF SECTION 57.105.5 OF THE LOS ANGELES MUNICIPAL CODE.

SUBJECT TO FIELD INSPECTION NO DEVIATION WITHOUT WRITTEN PERMISSION

TEMPORARY FROM

9/9/2019 TO **9/9/2019**

Fire Chief
By: MOREL
Phone: 213 978-3670

lafd:rev 2/2017

NOT A PERMIT